Mount Auburn Street

A Complete Streets Project
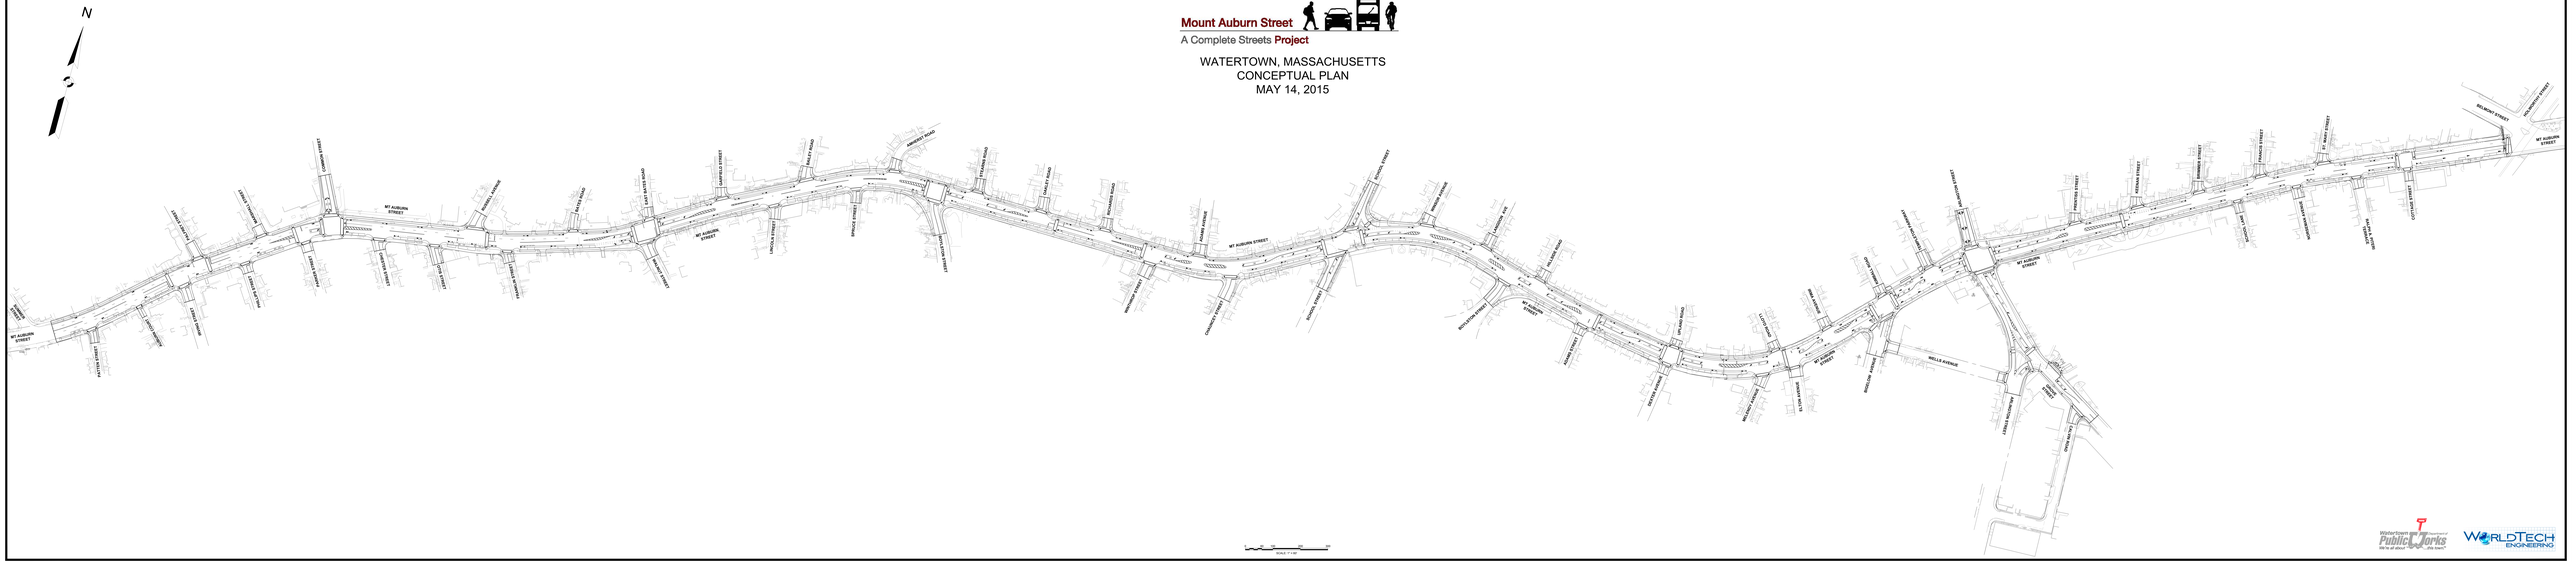
WATERTOWN, MASSACHUSETTS
CONCEPTUAL PLAN
MAY 14, 2015